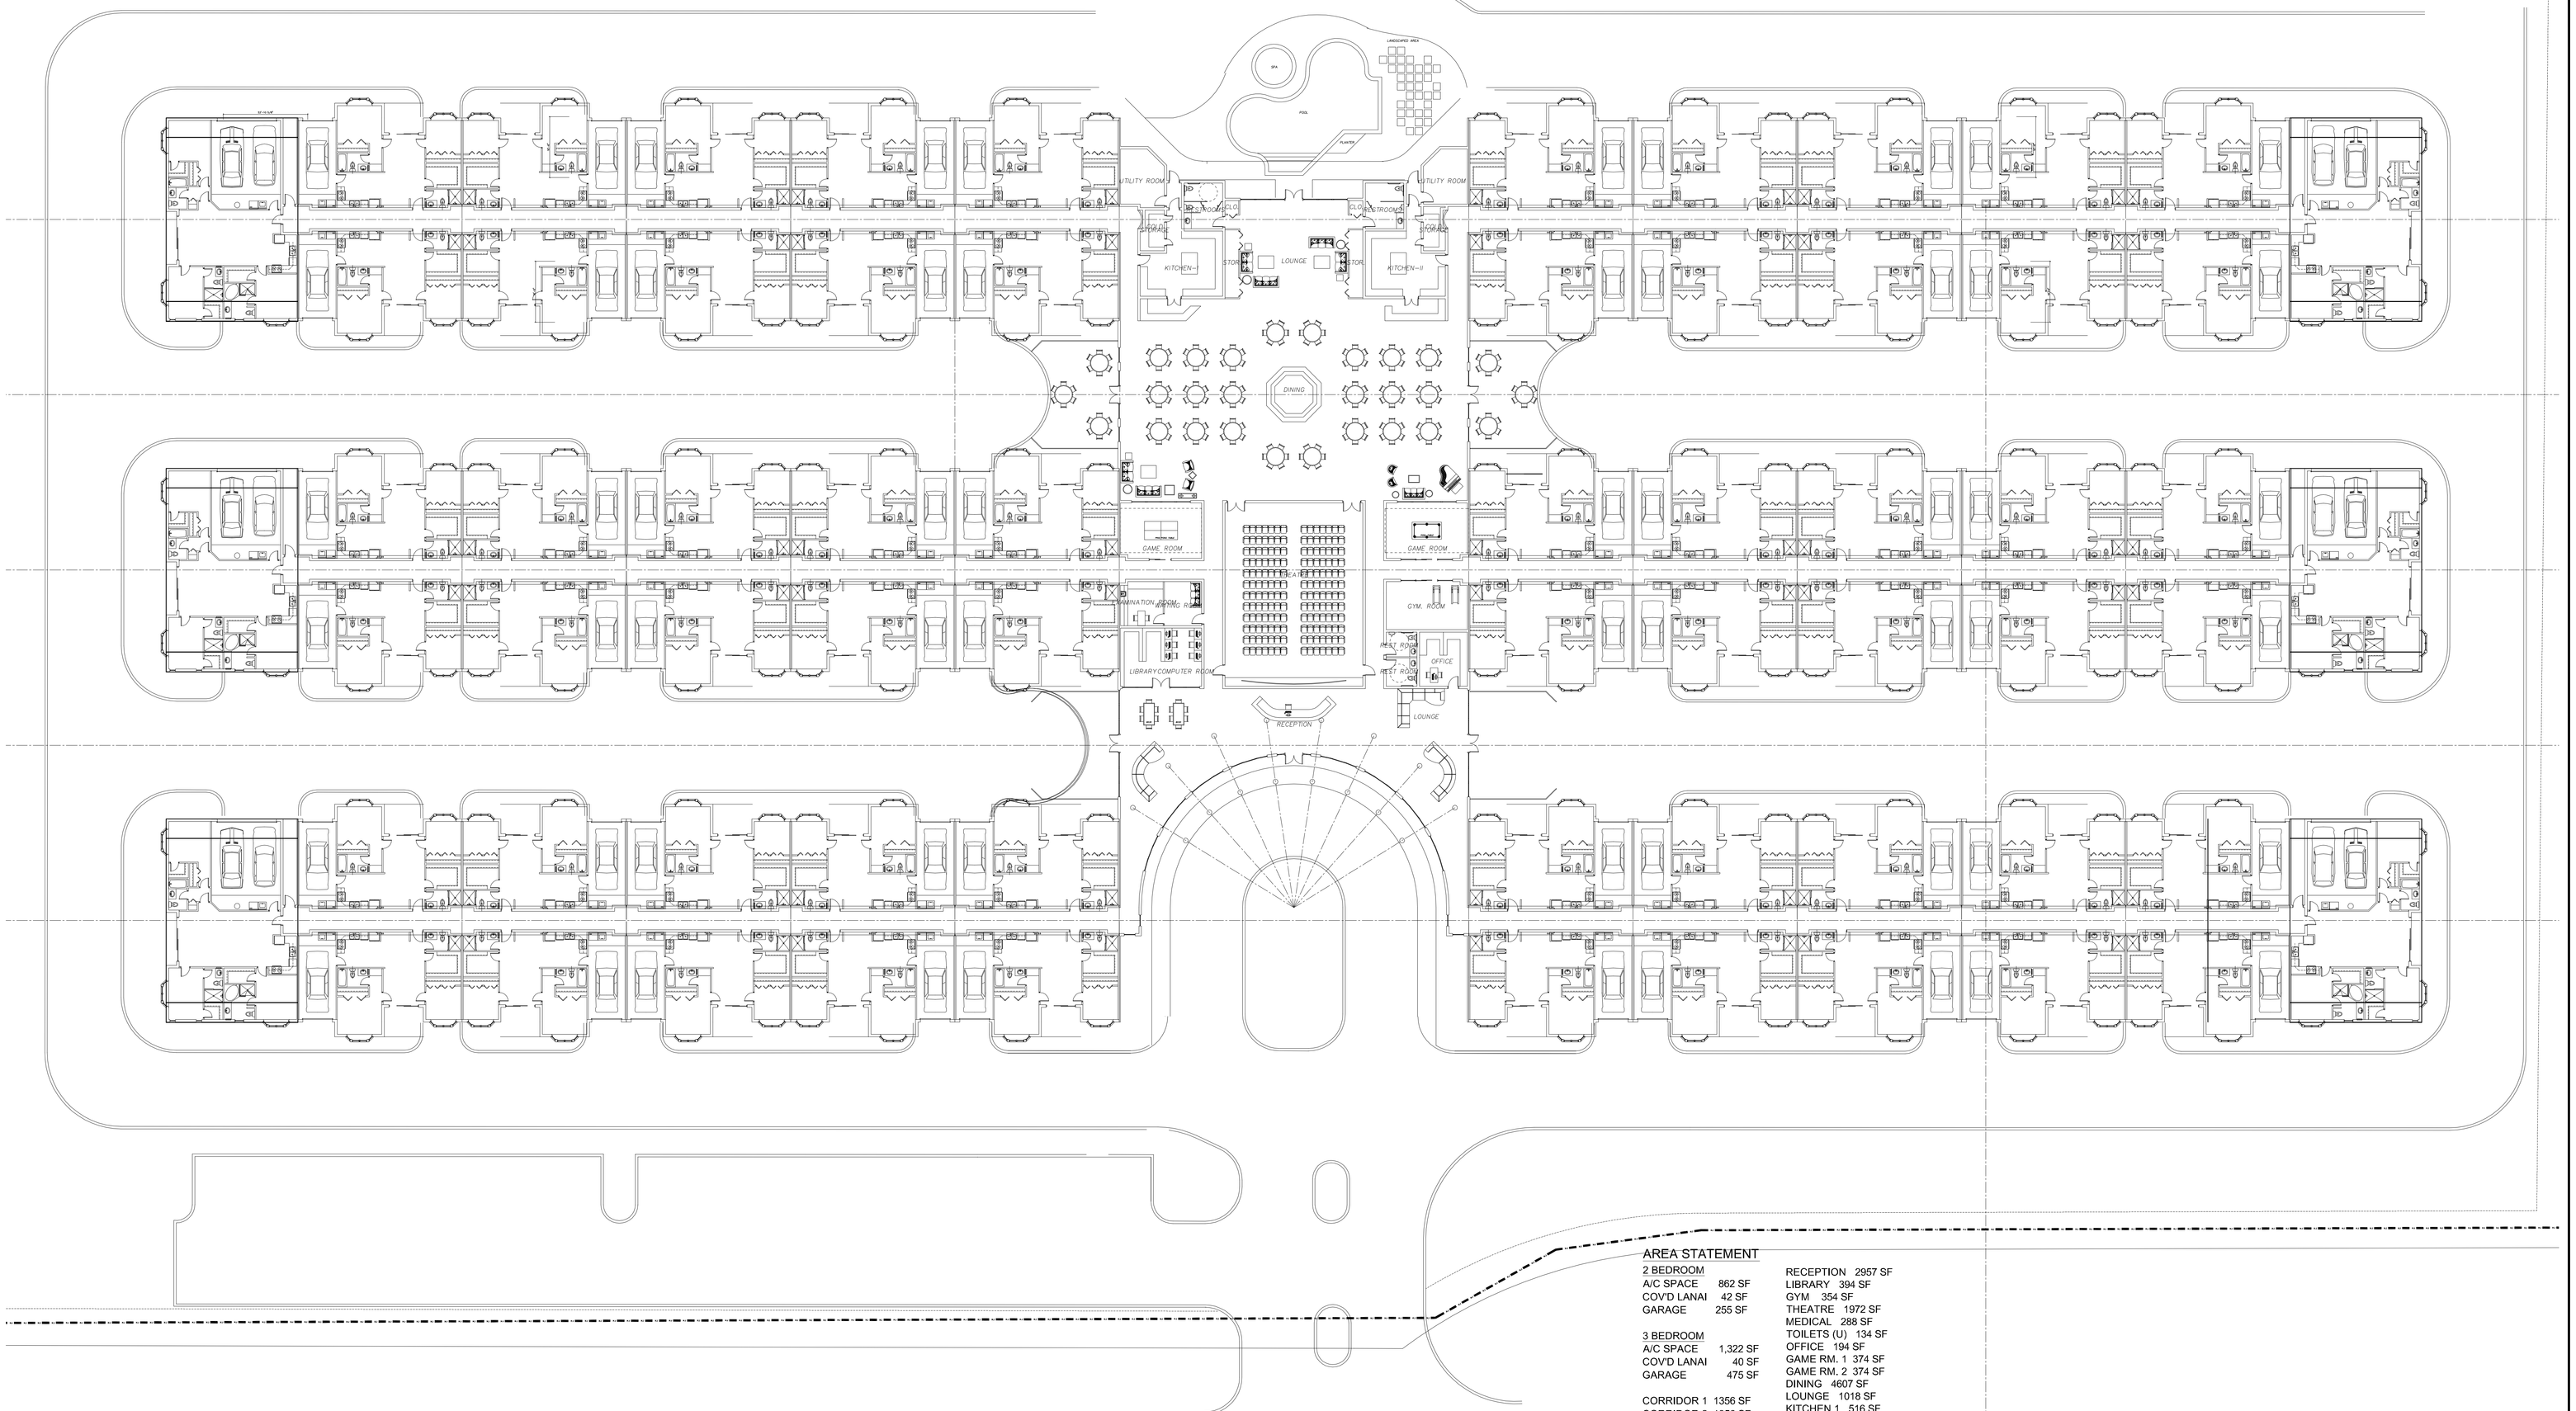

AREA STATEMENT

2 BEDROOM	
A/C SPACE	862 SF
COV'D LANAI	42 SF
GARAGE	255 SF
3 BEDROOM	
A/C SPACE	1,322 SF
COV'D LANAI	40 SF
GARAGE	475 SF
CORRIDOR 1	1356 SF
CORRIDOR 2	1356 SF
CORRIDOR 3	1580 SF
CORRIDOR 4	1580 SF
CORRIDOR 5	1254 SF
CORRIDOR 6	1254 SF

RECEPTION	2957 SF
LIBRARY	394 SF
GYM	354 SF
THEATRE	1972 SF
MEDICAL	288 SF
TOILETS (U)	134 SF
OFFICE	194 SF
GAME RM. 1	374 SF
GAME RM. 2	374 SF
DINING	4607 SF
LOUNGE	1018 SF
KITCHEN 1	516 SF
KITCHEN 2	516 SF
UTILITY RM. 1	229 SF
TOILET (M)	154 SF
UTILITY RM. 2	229 SF
TOILET (F)	154 SF
CLUB HOUSE TOTAL	15,707 SF

REVISIONS

DATE	DESCRIPTION
0/0/0	

ANAND DESIGNS INC. HEREIN RESERVES ITS COPYRIGHTS AND OTHER PROPERTY RIGHTS IN THESE PLANS PREPARED BY ANAND DESIGNS INC. THESE PLANS ARE NOT TO BE REPRODUCED, CHANGED, OR COPIED IN ANY FORM OR MANNER, NOR SHALL THEY BE ASSIGNED TO ANY THIRD PARTY WITHOUT FIRST OBTAINING THE EXPRESS WRITTEN PERMISSION FROM ANAND DESIGNS INC. CONTRACTOR SHALL CHECK AND VERIFY ALL DIMENSIONS ON SITE BEFORE CONSTRUCTION. THESE DRAWINGS MUST NOT BE SCALED.

SHANTI NIKETAN TOWNHOUSES
2407 MERRY ROAD
TAVARES, FL 32778
PH: (517) 214-5667
www.bharatvilas.com

ANAND DESIGNS INC.
7530 IRONBRIDGE CIRCLE
DELRAY BEACH, FL 33446
PH: (561) 503-1421 FAX: (561) 498-4854
E-MAIL: SANJIV_A2000@YAHOO.COM

DES.	DWN.	CHK.
SA	SA	SA

SCALE: 1/16" = 1'-0"
JOB NO.: 2008-105
DRAWING NAME: FLOOR PLAN
DRAWING NO.: A-1
DATE: 07/16/08
OF SHEETS

PDF Created with deskPDF PDF Writer - Trial :: http://www.docudesk.com